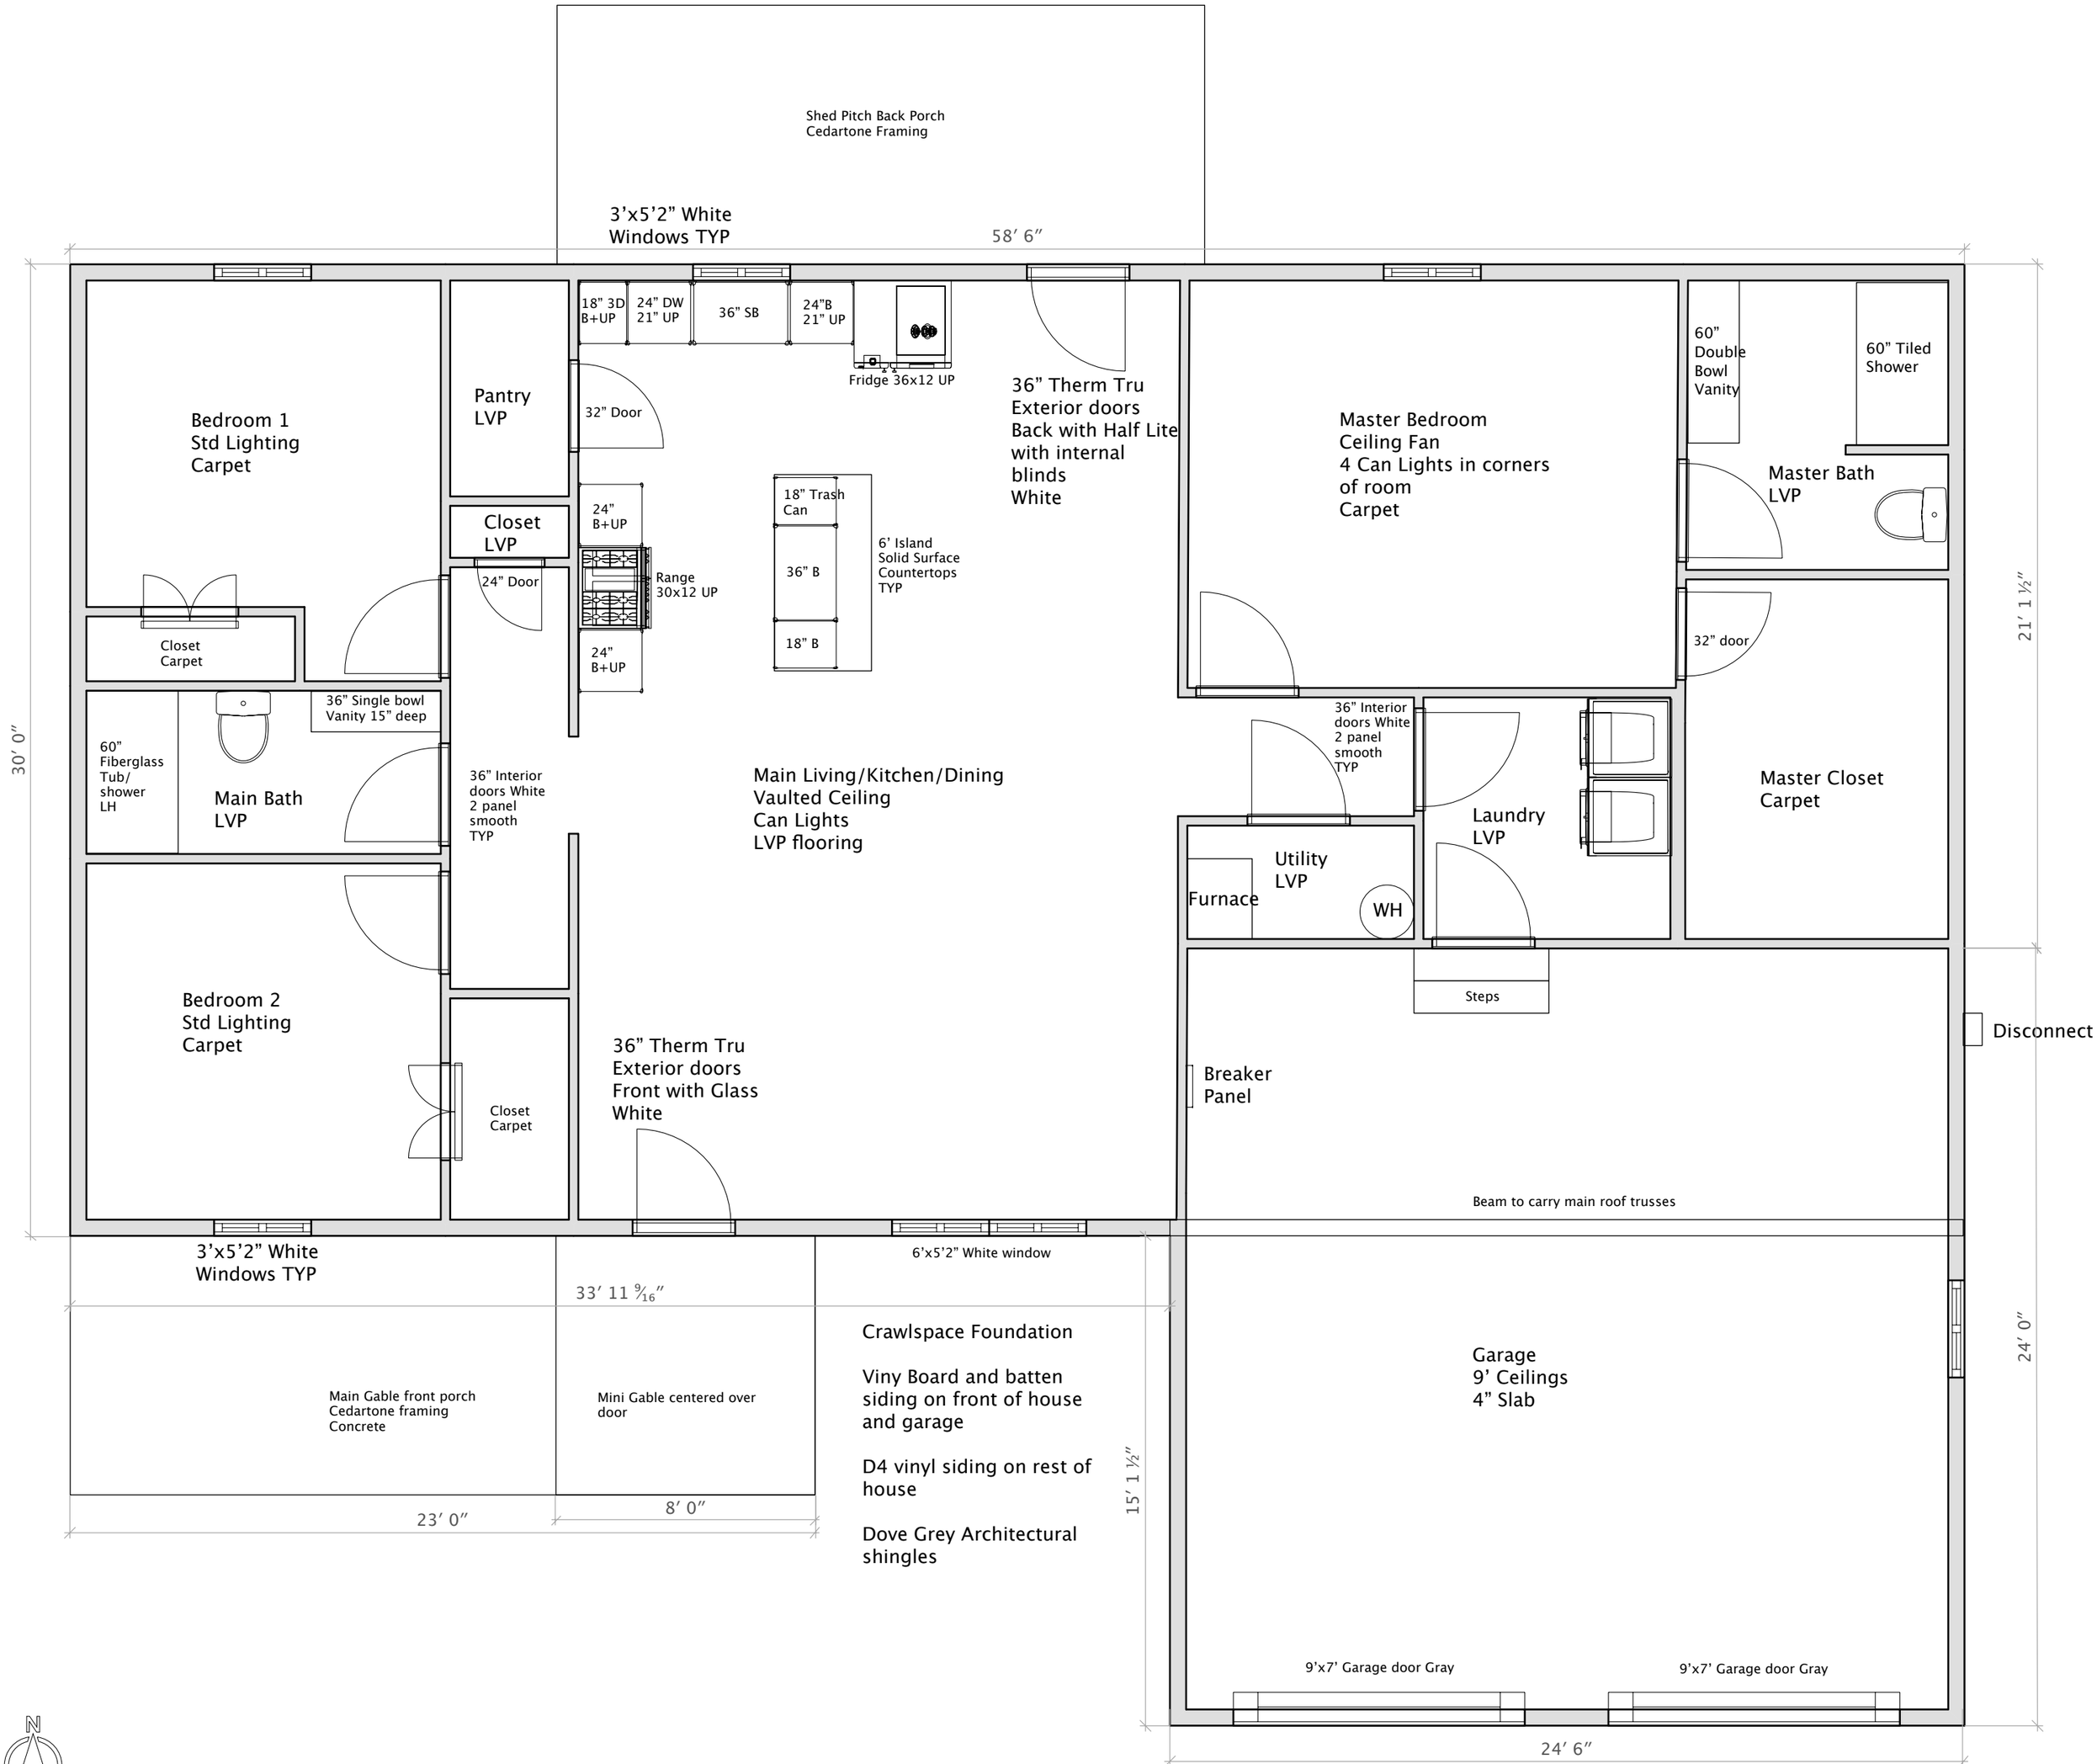
Shed Pitch Back Porch
Cedartone Framing
3'x5'2" White
Windows TYP
58' 6"
Bedroom 1
Std Lighting
Carpet
Closet
Carpet
60"
Fiberglass
Tub/
shower
LH
36" Single bowl
Vanity 15" deep
Main Bath
LVP
Pantry
LVP
Closet
LVP
24" Door
36" Interior
doors White
2 panel
smooth
TYP
18" 3D
B+UP
24" DW
21" UP
36" SB
24"B
21" UP
Fridge 36x12 UP
32" Door
24"
B+UP
Range
30x12 UP
24"
B+UP
18" Trash
Can
36" B
18" B
6' Island
Solid Surface
Countertops
TYP
Main Living/Kitchen/Dining
Vaulted Ceiling
Can Lights
LVP flooring
36" Therm Tru
Exterior doors
Back with Half Lite
with internal
blinds
White
Bedroom 2
Std Lighting
Carpet
Closet
Carpet
36" Therm Tru
Exterior doors
Front with Glass
White
30' 0"
Master Bedroom
Ceiling Fan
4 Can Lights in corners
of room
Carpet
60"
Double
Bowl
Vanity
60" Tiled
Shower
Master Bath
LVP
32" door
21' 1 1/2"
36" Interior
doors White
2 panel
smooth
TYP
Laundry
LVP
Master Closet
Carpet
Utility
LVP
Furnace
WH
Steps
Disconnect
Breaker
Panel
Beam to carry main roof trusses
3'x5'2" White
Windows TYP
33' 11 9/16"
6'x5'2" White window
Main Gable front porch
Cedartone framing
Concrete
Mini Gable centered over
door
23' 0"
8' 0"
Crawlspace Foundation
Viny Board and batten
siding on front of house
and garage
D4 vinyl siding on rest of
house
Dove Grey Architectural
shingles
15' 1 1/2"
Garage
9' Ceilings
4" Slab
24' 0"
9'x7' Garage door Gray
9'x7' Garage door Gray
24' 6"
N