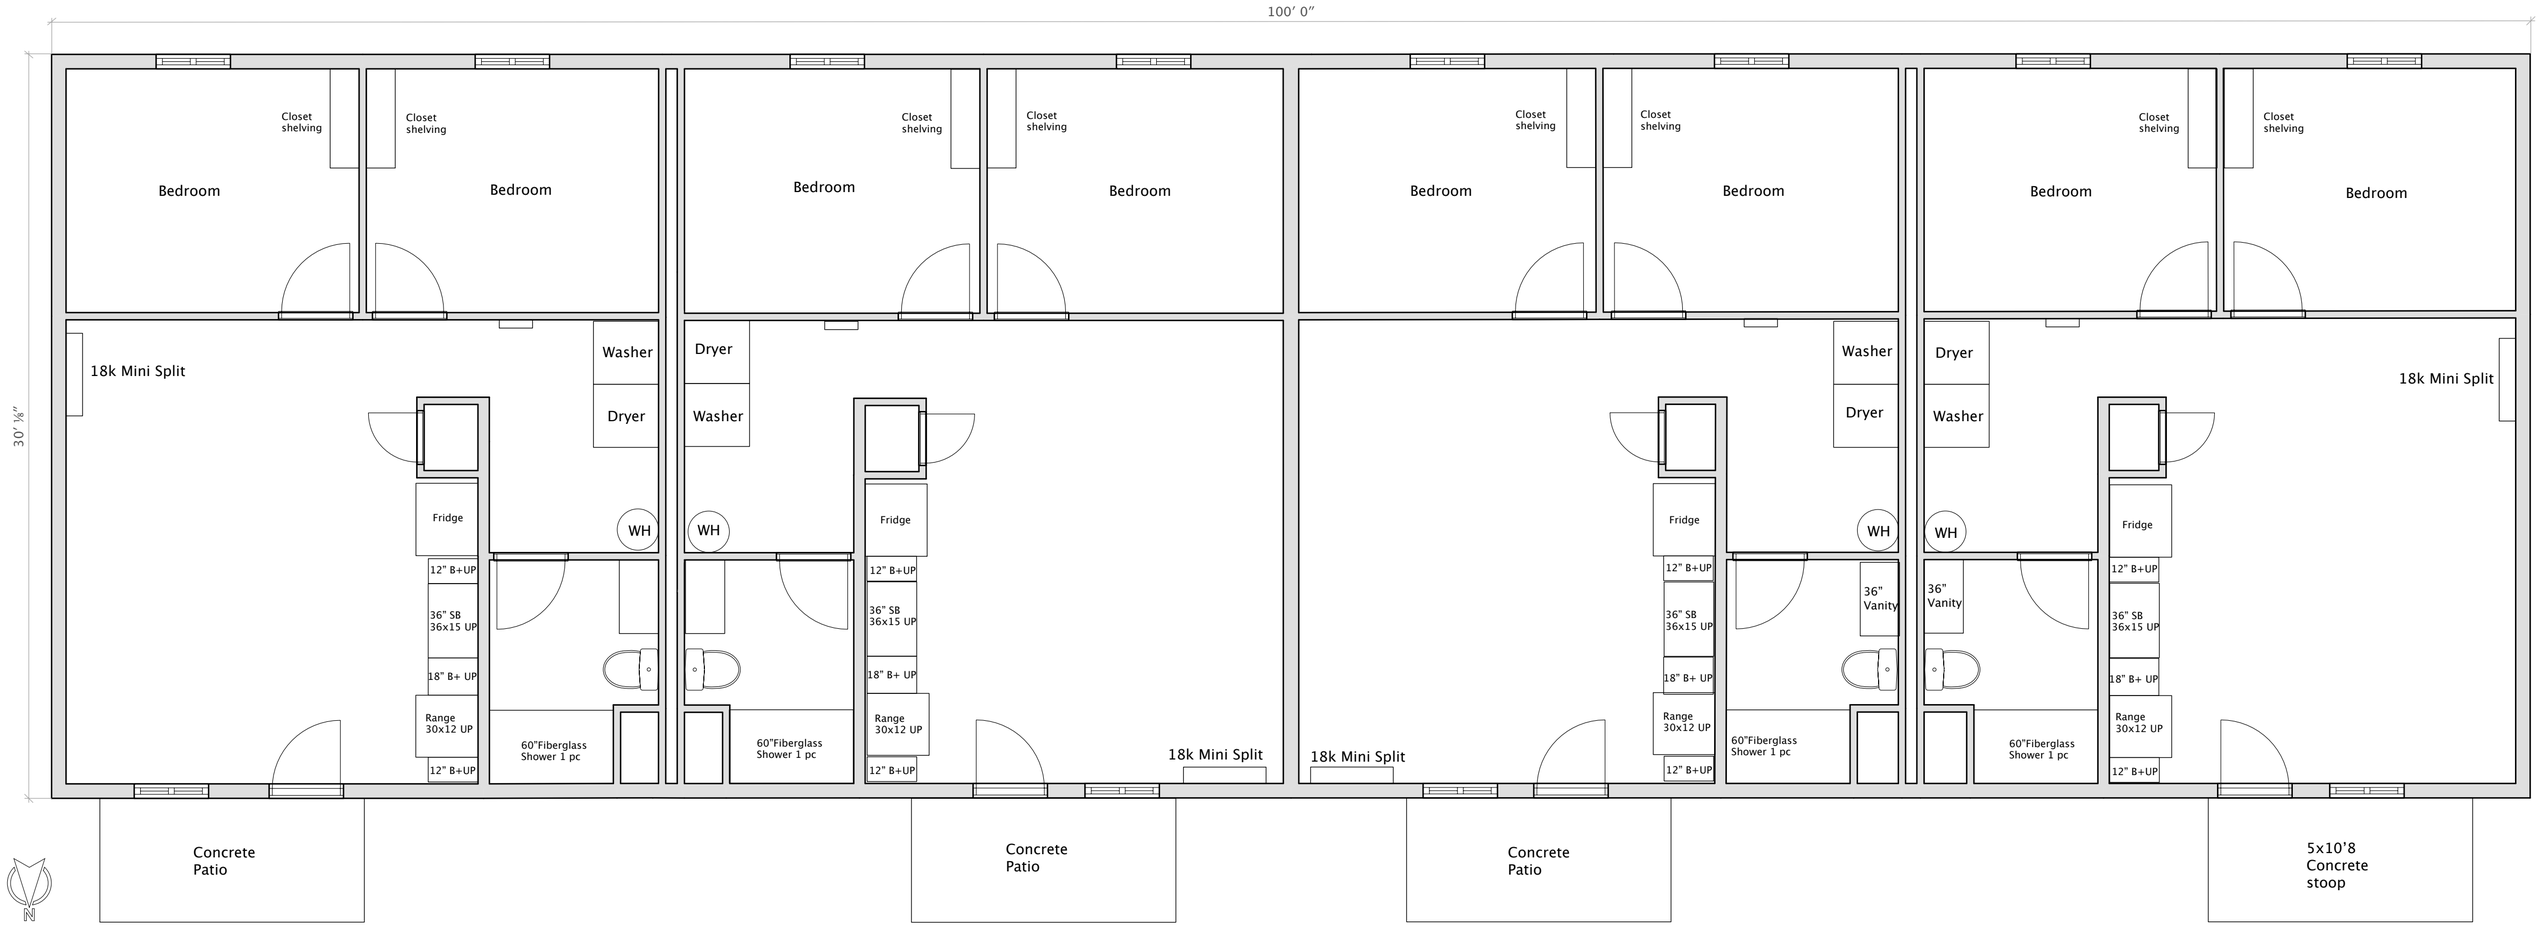
100' 0"
30' ⅛"
Closet shelving
Bedroom
Closet shelving
Bedroom
Closet shelving
Bedroom
Closet shelving
Bedroom
Closet shelving
Bedroom
Closet shelving
Bedroom
Closet shelving
Bedroom
Closet shelving
Bedroom
18k Mini Split
Washer
Dryer
Fridge
WH
12" B+UP
36" SB 36x15 UP
18" B+ UP
Range 30x12 UP
12" B+UP
60"Fiberglass Shower 1 pc
Dryer
Washer
WH
Fridge
12" B+UP
36" SB 36x15 UP
18" B+ UP
Range 30x12 UP
12" B+UP
60"Fiberglass Shower 1 pc
18k Mini Split
18k Mini Split
Washer
Dryer
Fridge
WH
36" Vanity
12" B+UP
36" SB 36x15 UP
18" B+ UP
Range 30x12 UP
12" B+UP
60"Fiberglass Shower 1 pc
Dryer
Washer
18k Mini Split
WH
36" Vanity
Fridge
12" B+UP
36" SB 36x15 UP
18" B+ UP
Range 30x12 UP
12" B+UP
60"Fiberglass Shower 1 pc
Concrete Patio
Concrete Patio
Concrete Patio
5x10'8 Concrete stoop
N